


REVISION No. 9

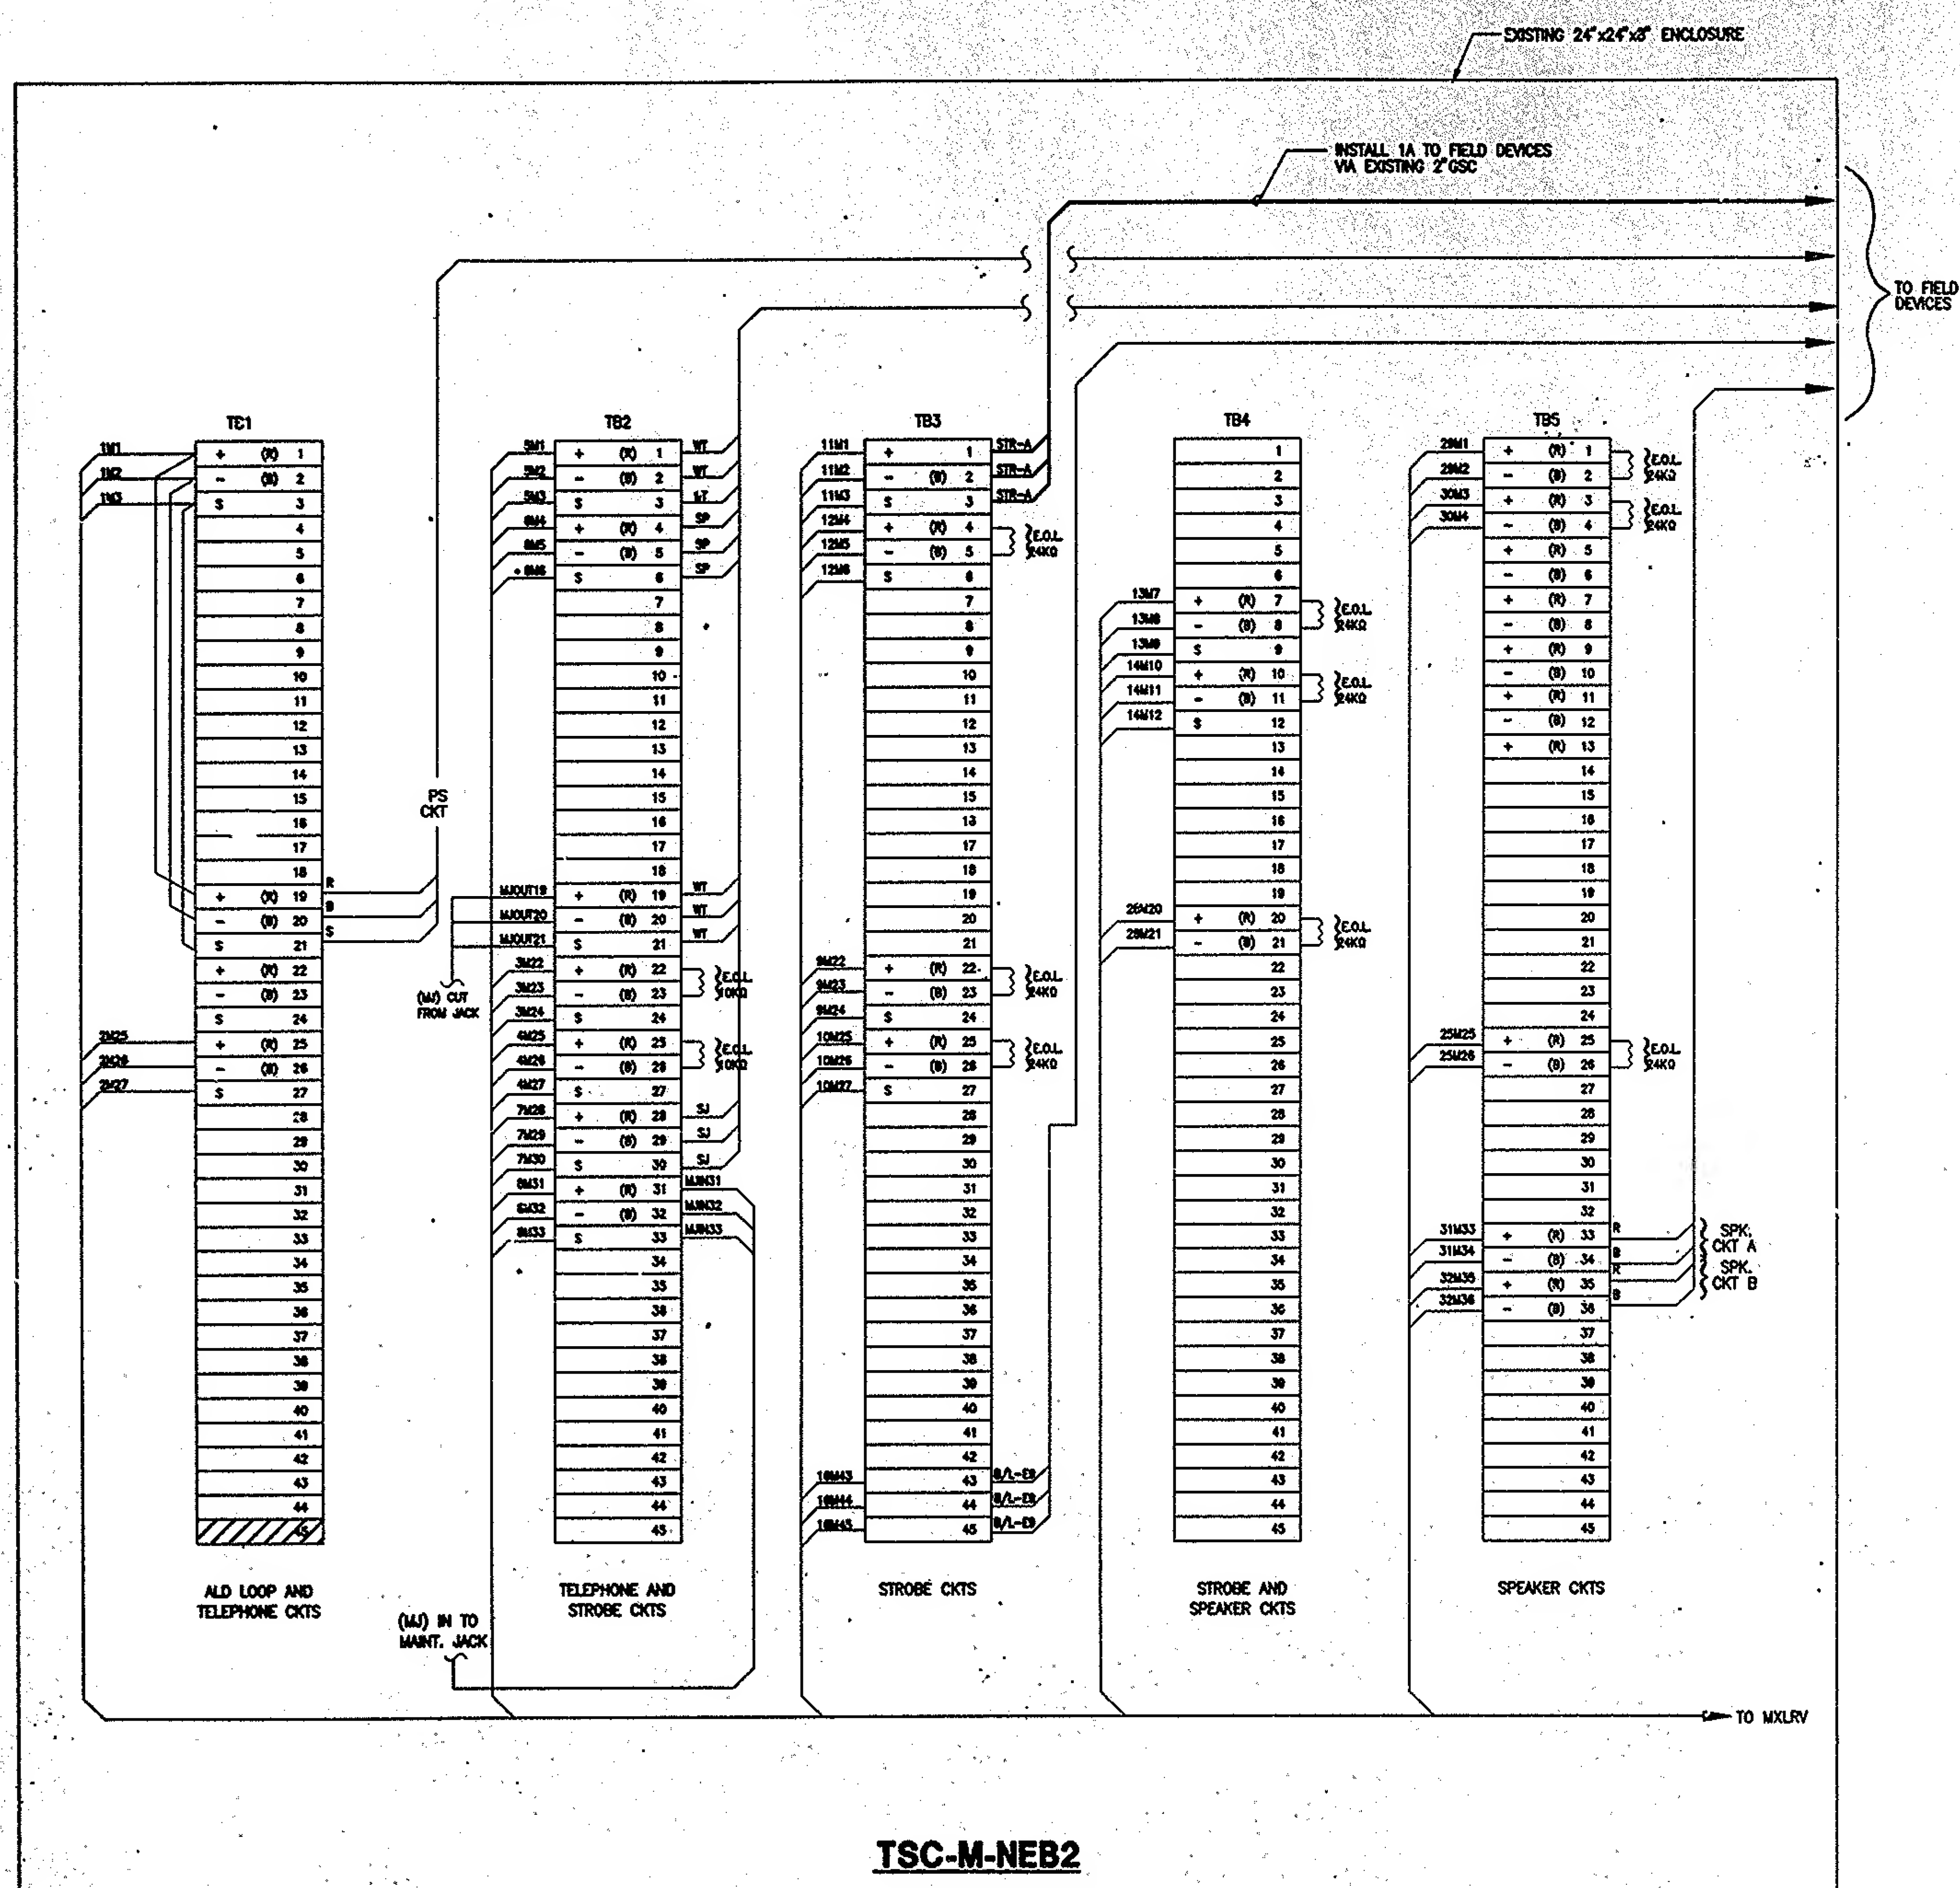

**NOTES:**

1. FOR LEGEND, ABBREVIATIONS & GENERAL
2. ALL SHIELDS MUST BE ISOLATED FROM  
TUBING SHALL BE USED ON ALL DRAIN  
(ON THIS DWG).
3. ALL WIRING SHALL BE FREE OF GROUND  
STRAY VOLTAGES.
4. CONTRACTOR SHALL SHAPE, TEST AND  
CONNECTION SHALL BE MADE BY CONT  
AND UNDER THE DIRECT SUPERVISION O
5. FOR TSC-M-NEB2 ENCLOSURE LOCATIO  
MER PLAN.

**LEGEND:**

28M21

#14 AWG CONDUCT  
28 - INDICATES  
M - INDICATES  
21 - INDICATES  
I - INDICATES  
A - INDICATES  
B - INDICATES

TB2 - TERMINAL

(+)	INDICATE
(-)	INDICATE
(R)	INDICATE
(B)	INDICATE
(S)	INDICATE
2	INDICATE

UNUSE

"SHRINK TUBE"-CLEAR  
OVERSIZED.

14/2 TEFLON STR-A

1 TAG CABLE USING BRADY  
CIRCUIT DESIGNATION AS

 **CIRCUIT DESIGN**

STR-A  
CIRCUIT NUMBER

A TO G - ST

TYPE OF CIRCUIT  
STR - STROBE

SPK - SPEAKER  
ALD - ALD LO

### TYPICAL SHIELD/D

---

**DETAIL "A" - TYPICAL SHIELD/D**